EXTERNAL ELEVATIONS

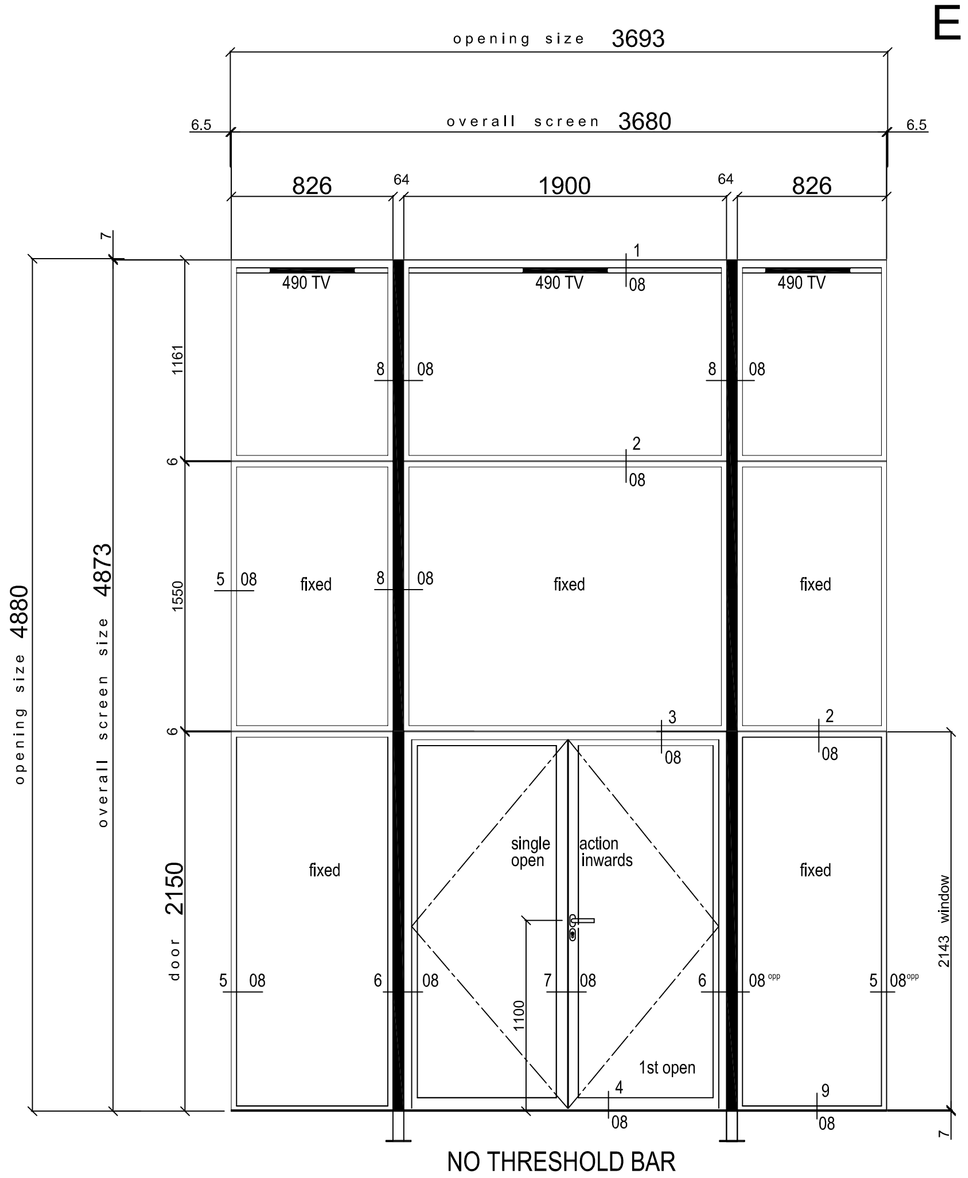

NO THRESHOLD BAR

WG22
One No. Req'd Thus
VIEWED FROM LOBBY
INTERNAL SCREEN

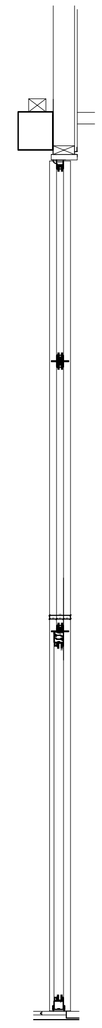

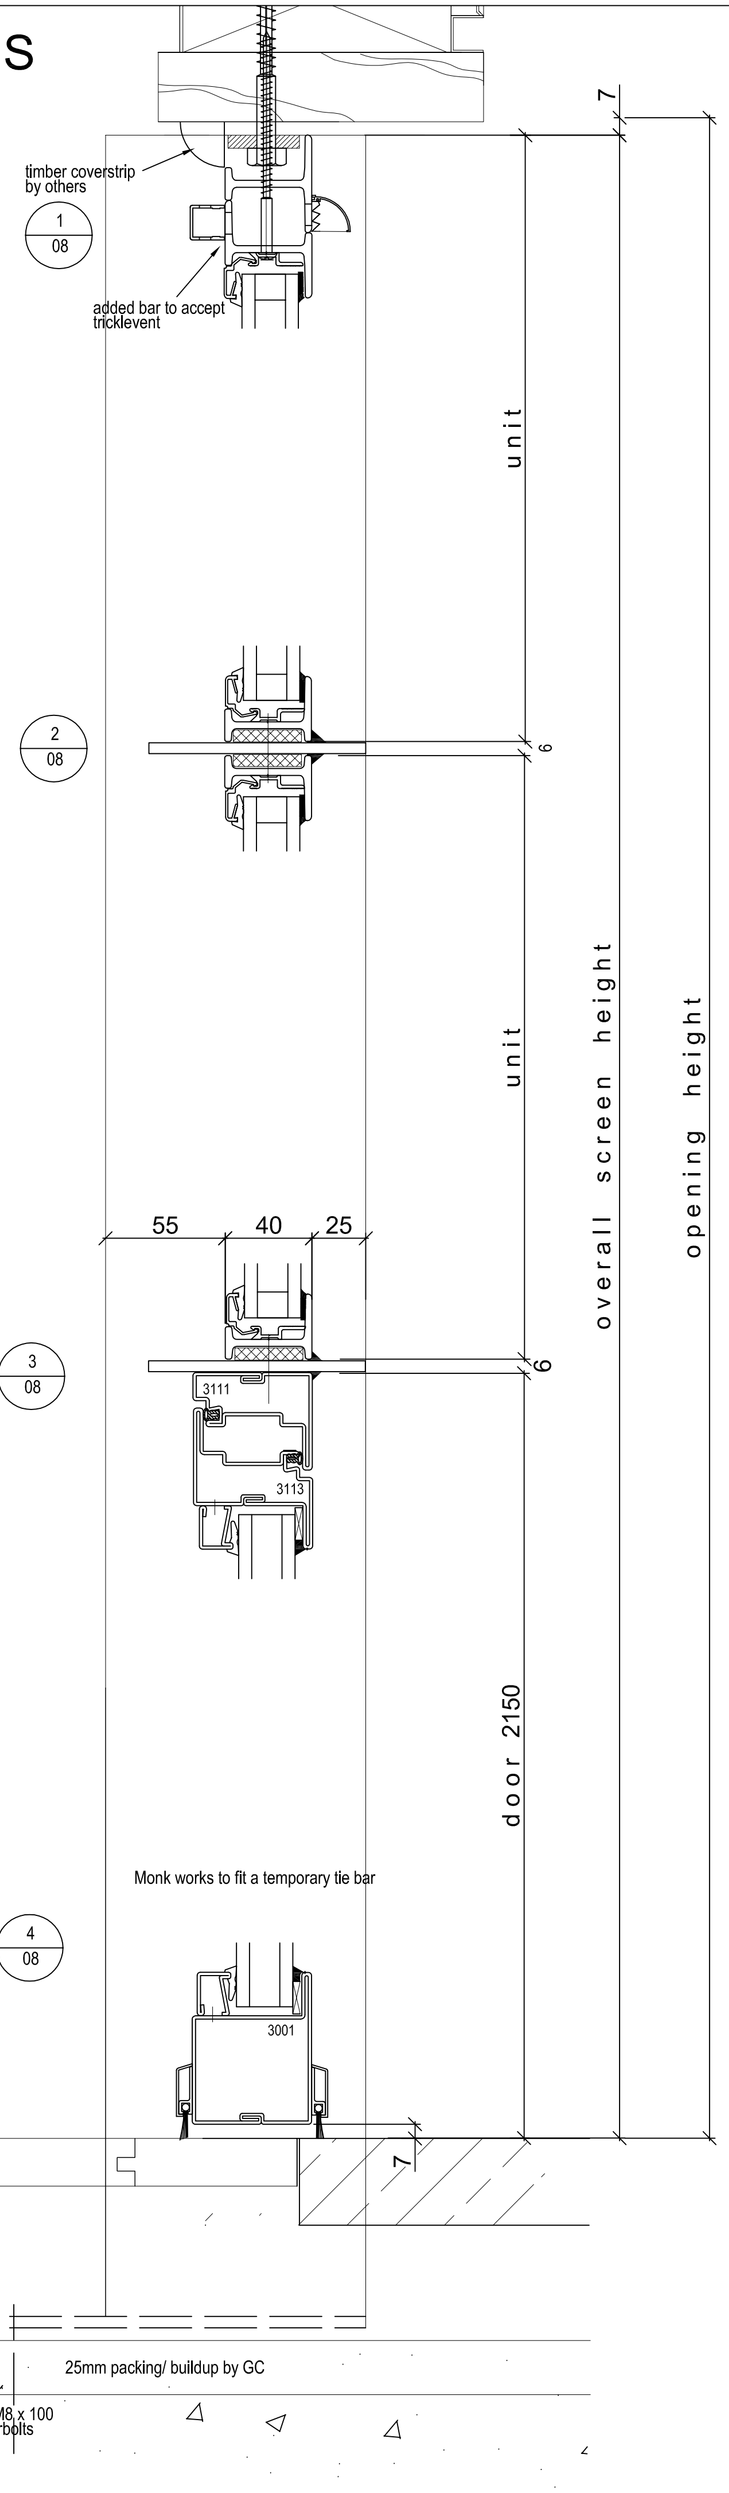

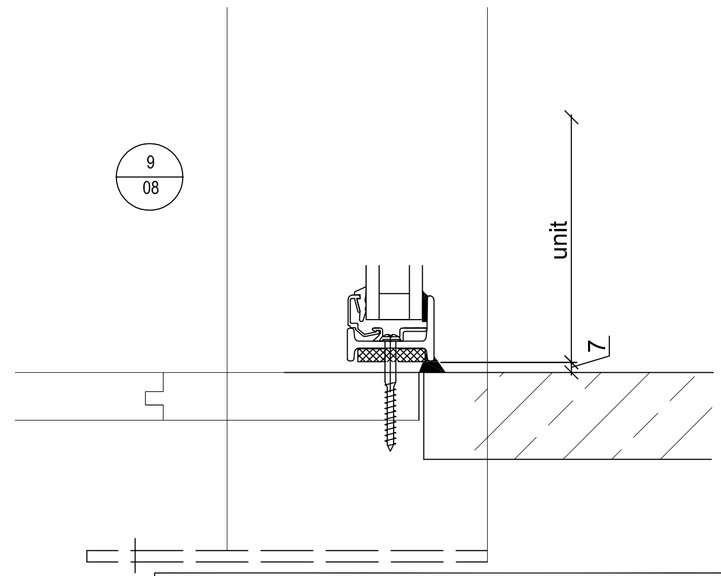

IRONMONGERY

3 No. K040 / 140 weld on hinges per leaf
1 No. Wilka 1433 / 30 latch lock
1 No. double europrofile cylinder for key operation from both sides
1 pr. oval escutcheons for europrofile
1 pr. Glutz 5057 s.s.steel levers on oval roses
No door closers

GLASS SPECIFICATION

26mm double glass units to hole in the wall windows comprising:-
6mm clear toughened float glass, outer pane
14mm argon filled cavity with black warm edge spacer bar
6mm clear toughened low E

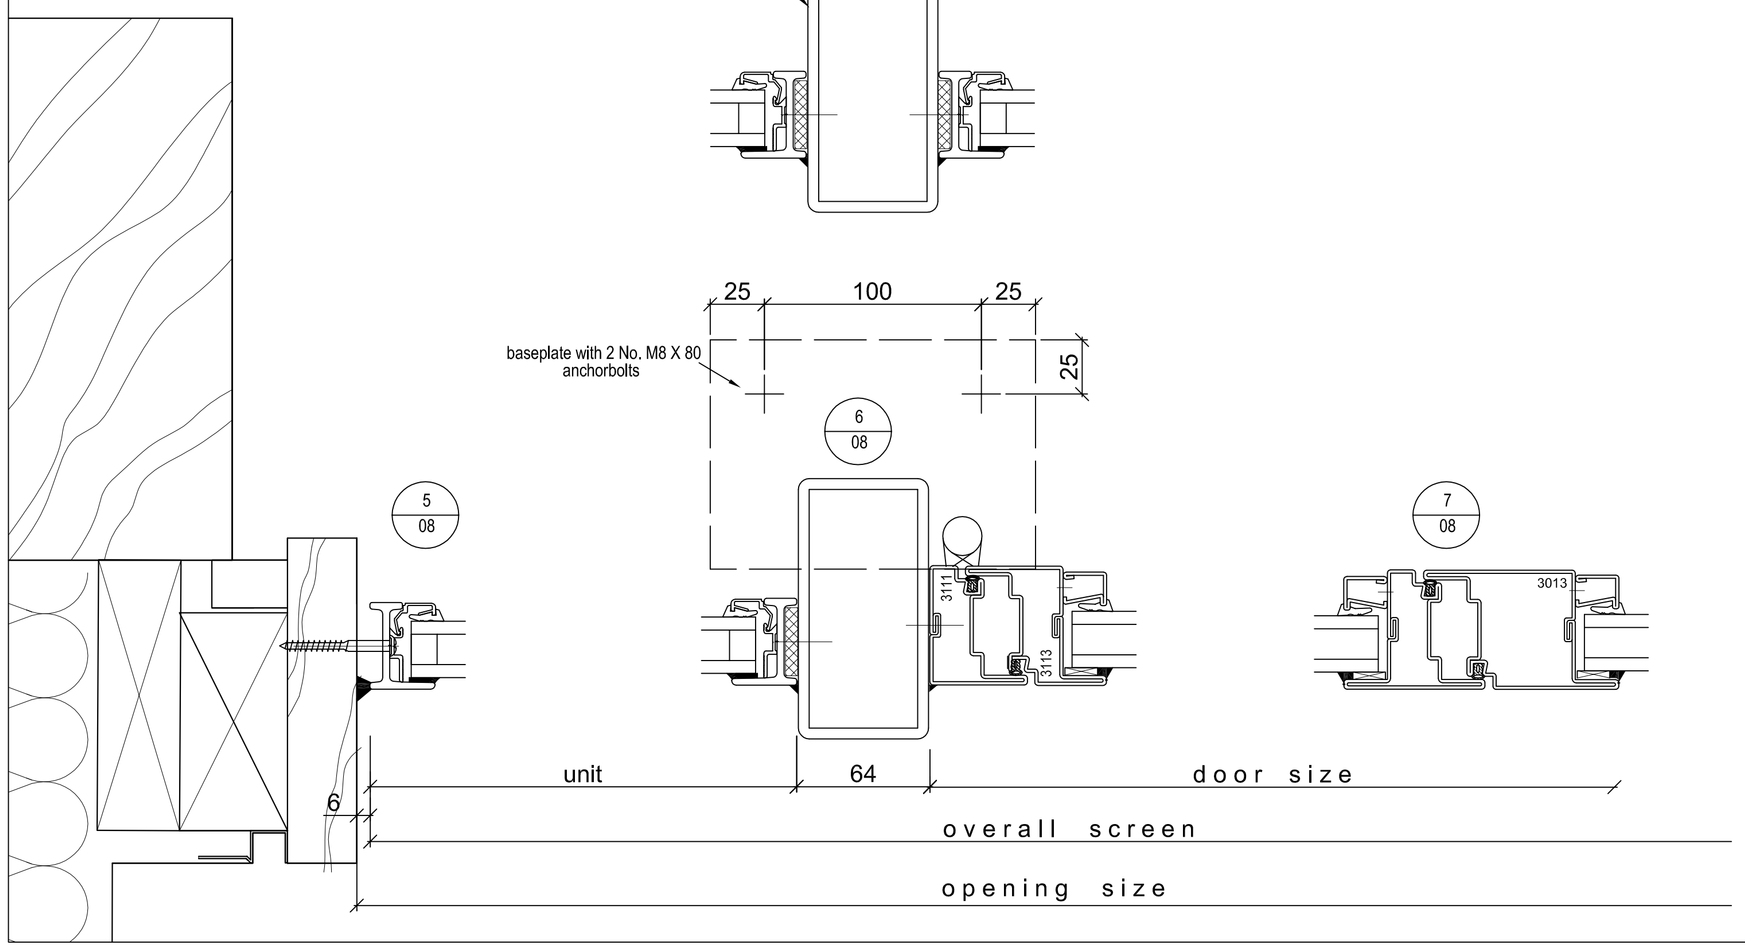

REVISIONS		
DATE	REV.	DESCRIPTION
16.03.11	A	MULLIONS AMENDED TO RHS
20.04.11	B	NO THRESHOLD BAR REQURED - CILL DETAIL AMENDED - SITE DIMS ADDED CBW
5.05.11	C	MULLIONS EXTENDED AT BASE CBW

COPYRIGHT © 2011
This Drawing/Specification is issued on condition that it is not copied, reprinted, or disclosed to a third party in whole or in part without the prior written consent of Monk Metal Windows Ltd.

DRAWING TITLE.

Hackwood Grange, Hampshire
Conversion of Barn 1

DO NOT SCALE - IF IN DOUBT,ASK.

SCALES

Elevations 1:25 @ A1	Sections 1:2 @ A1
Drawn by CBW	Authorised for Manufacture by CBWilliams
DATE 25.02.11	
DRAWING No. 4684. 08c	

Monk Metal Windows Ltd.
HANSONS BRIDGE ROAD, ERDINGTON
BIRMINGHAM B24 OQP
TEL - 0121 351 4411 FAX - 0121 351 3673

MONK